B-6

BISCHOFF 2ND ADDITION

VILLAGE OF BLOOMINGTON

HENNEPIN COUNTY, MINNESOTA

GEORGE E. HOPKINS
CIVIL ENGINEER & LAND SURVEYOR

° DENOTES IRON MONUMENT

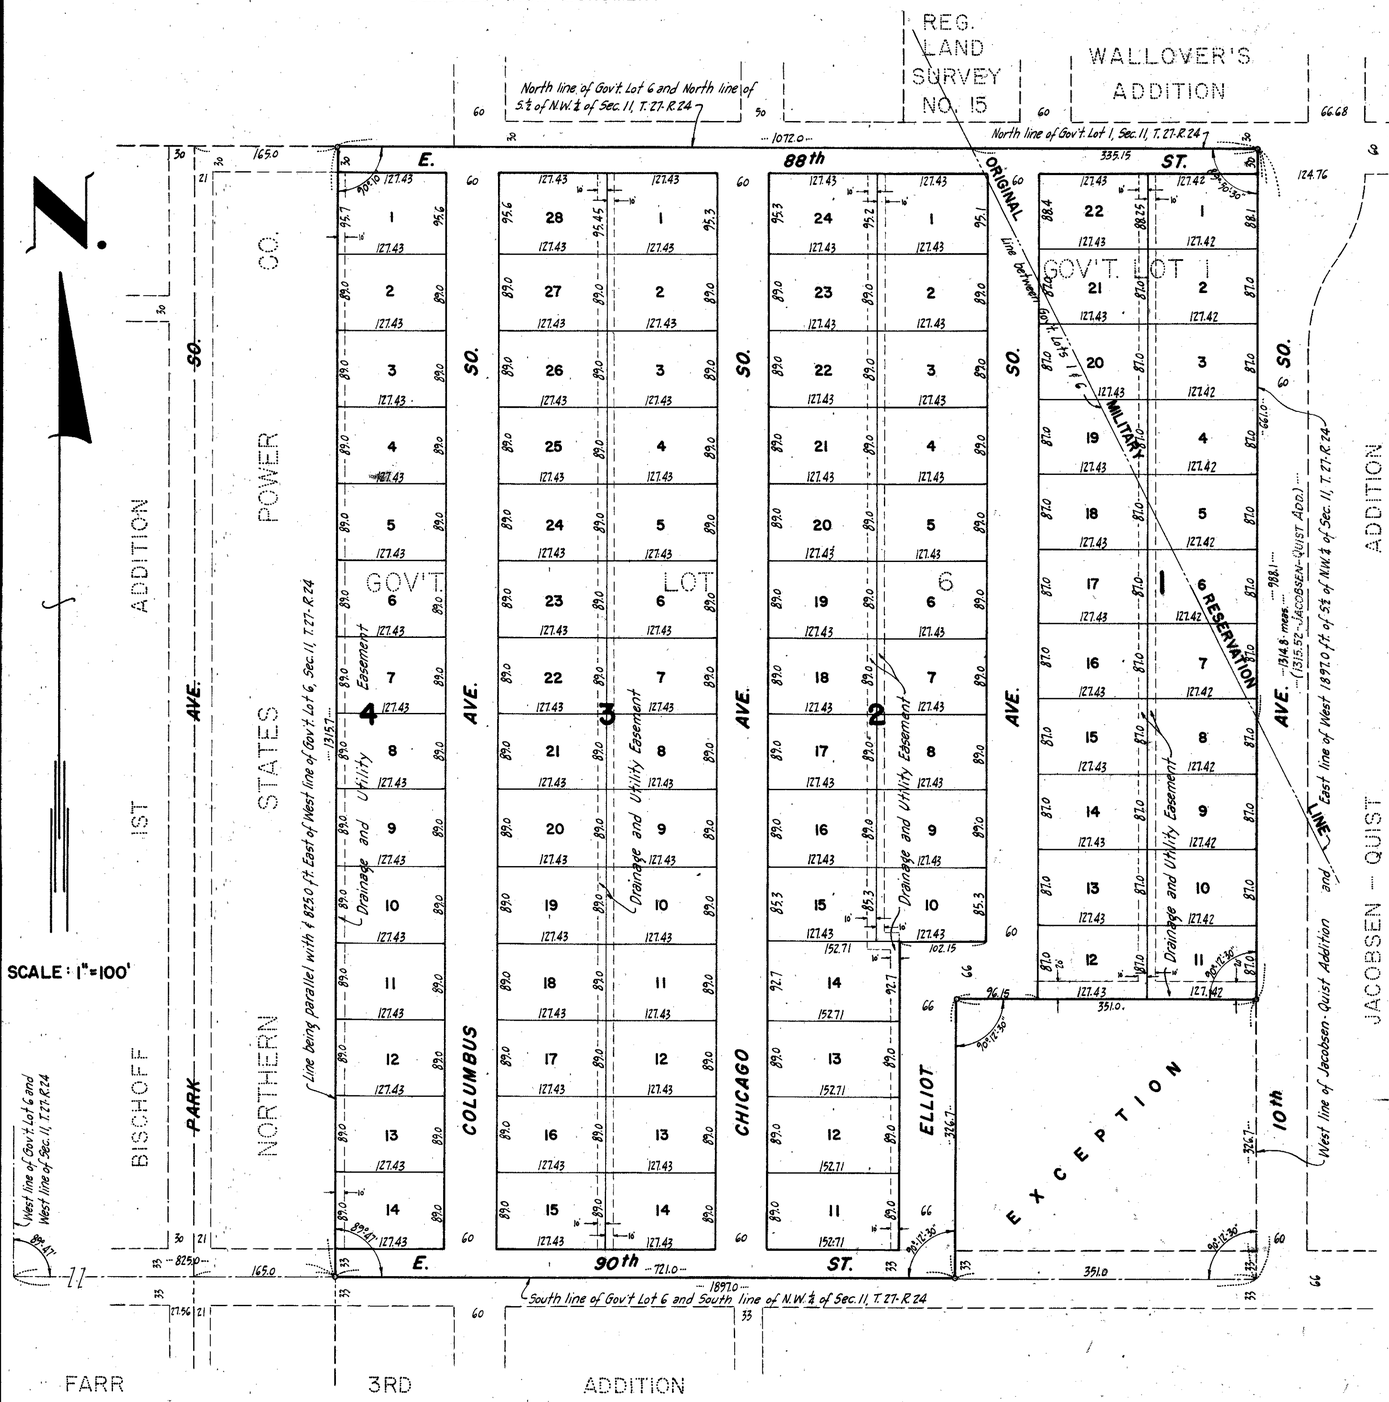

KNOW ALL MEN BY THESE PRESENTS: that Kathryn Bischof, widow, and Land Holding Company, a co-partnership consisting of O.B. Thompson and Dennis O. Thompson, owners and proprietors of the following described property situate in the State of Minnesota and County of Hennepin towit:-

All that part of the South One-half (S.½) of the Northwest One Quarter (N.W.¼) of Section Eleven (11), Township Twenty-seven (27), Range Twenty-four (24), being a part of Government Lots One (1) and Six (6) of said section, lying West of the West line of JACOBSEN-QUIST ADDITION and East of the West 825.0 feet of Government Lot 6 of said section, except the South 326.7 feet of the East 351.0 feet of the West 1897.0 feet of Government Lot 6, Section 11, Township 27, Range 24.

Have caused the same to be surveyed and platted as BISCHOFF 2ND ADDITION and do hereby donate and dedicate to the public for public use forever, the streets and avenues as shown on the annexed plat, and also subject to utility and drainage easements as shown on the annexed plat.

In witness whereof, we have hereunto set our hands and seals this _____ day of _____ A.D. 1954.

In Presence of:-

_____
_____ } As to Kathryn Bischof

Signed:-

_____
Kathryn Bischof

LAND HOLDING COMPANY, a co-partnership consisting of O.B. Thompson and Dennis O. Thompson.

_____
_____ } As to O.B. Thompson & Dennis O. Thompson

by _____ co-partner.

by _____ co-partner.

State of Minnesota } s.s.
County of Hennepin }

On this _____ day of _____ A.D. 1954, before me, a Notary Public, within and for said County and State, personally appeared Kathryn Bischof, widow, and O.B. Thompson and Dennis O. Thompson, co-partners in Land Holding Company, to me known to be the persons described in and who executed the foregoing instrument and acknowledged such to be their own free act and deed.

_____
Notary Public, Hennepin County, Minnesota.
My Commission Expires: _____

State of Minnesota } s.s.
County of Hennepin }

I do hereby certify that I have surveyed and platted the property described on this plat as BISCHOFF 2ND ADDITION; that this plat is a correct representation of said survey; that all distances are correctly shown on the plat in feet and decimals of a foot; that the monuments for guidance of future surveys have been correctly placed in the ground as shown on the plat; that the outside boundary lines are correctly designated on the plat; that the topography of the land is correctly shown on the plat, and that there are no wet lands or public highways to be designated on the plat other than as shown thereon.

_____
Land Surveyor - Minnesota Reg. No. 3116.

The above certificate subscribed and sworn to before me on this _____ day of _____ A.D. 1954.

_____
Notary Public, Hennepin County, Minnesota.
My Commission Expires: _____

Annexed plat approved and accepted this _____ day of _____ A.D. 1954.

_____
Hennepin County Surveyor.

The annexed plat was approved and accepted by the Village Council of Bloomington, Minnesota, at a regular meeting thereof held this _____ day of _____ A.D. 1954.

By _____
Mayor.

ATTEST:

By _____
Village Clerk.