RLS-229

REGISTERED LAND SURVEY NO. 229

HENNEPIN COUNTY, MINNESOTA

∘ DENOTES IRON MONUMENT

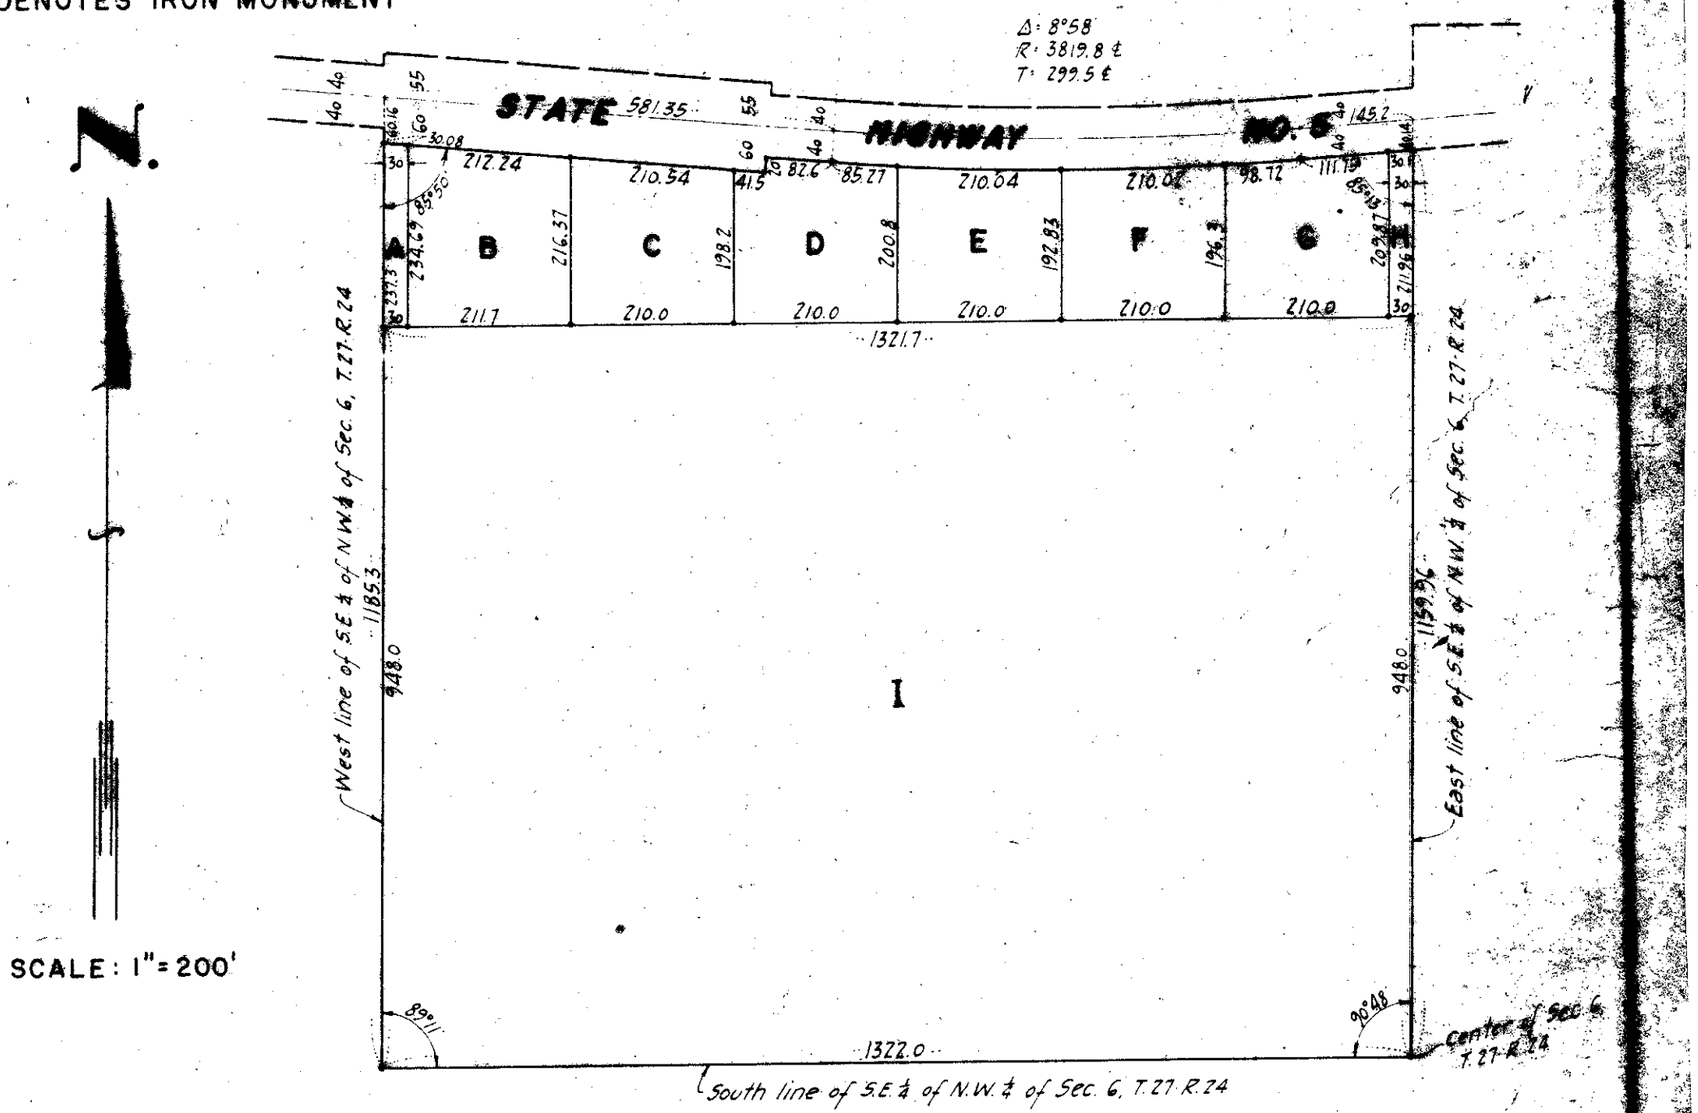

N.

SCALE: 1" = 200'

I hereby certify that in accordance with the provisions of Chapter 508, Minnesota Statutes of 1949, as amended, I have surveyed the following tract of land situate in the County of Hennepin, State of Minnesota towit:-

That part of the Southeast one-fourth (SE¼) of the Northwest one-fourth (NW¼) lying South of State Highway No. 5, of Section Six (6), Township Twenty-seven (27), Range Twenty-four (24).

That the survey shown herein is a correct delination of said survey.

Dated this _____ day of _____ A.D. 1953.

_____

Land Surveyor-Minn. Reg. No. 2264 .