ORIGINAL 362807

Registered Vol. 173 Of 54991

REGISTERED LAND SURVEY No. 47

RLS-47

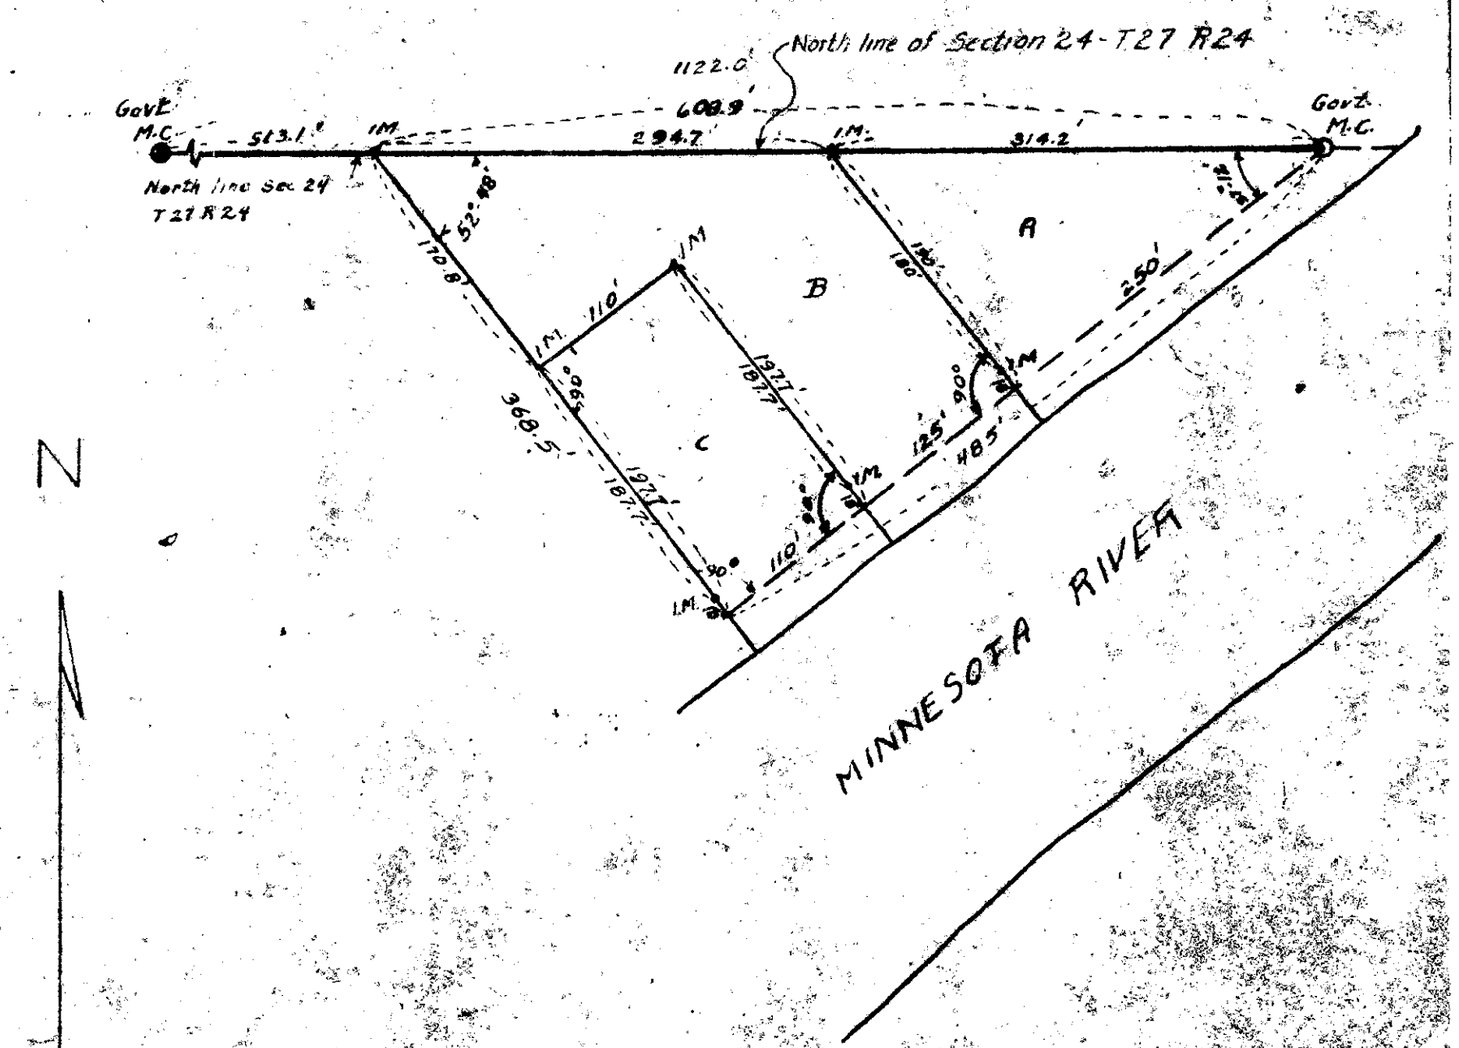

Note
I.M. = Iron Monument
SCALE = 1" = 100'

I hereby certify that in accordance with the provisions of chapter 566, Minnesota Statutes of 1949 as amended, I have surveyed the following described tracts of land in the County of Hennepin and State of Minnesota to wit: That part of Lot 11 Shelters Subdivision of Hennepin County, lying Northeasterly from a line beginning on its North line 608.9' feet West of its Northeast corner and extending Southeasterly at an angle of 52°-48' with said North line to the Minnesota River.

That the survey shown herein is a correct delineation of said survey.
Dated Feb. 29, 1952

Clyde H. Pilcher
Registered Land Surveyor No. 2012

362807

OFFICE OF REGISTRAR OF TITLES
HENNEPIN COUNTY MINNESOTA

I Hereby Certify That the within Registered Land Survey No. 47 Files of Registrar of Titles, Hennepin County, was Filed in this office this 17 day of March A.D. 1952 at 3:30 o'clock P.M.

DONALD O. BENNYHOFF
Registrar of Titles
By [illegible] Deputy

FILED
MAR 21 1952
ROBERT F. FITZSIMMONS, AUDITOR
HENNEPIN CO., MINN.
By [illegible]

42